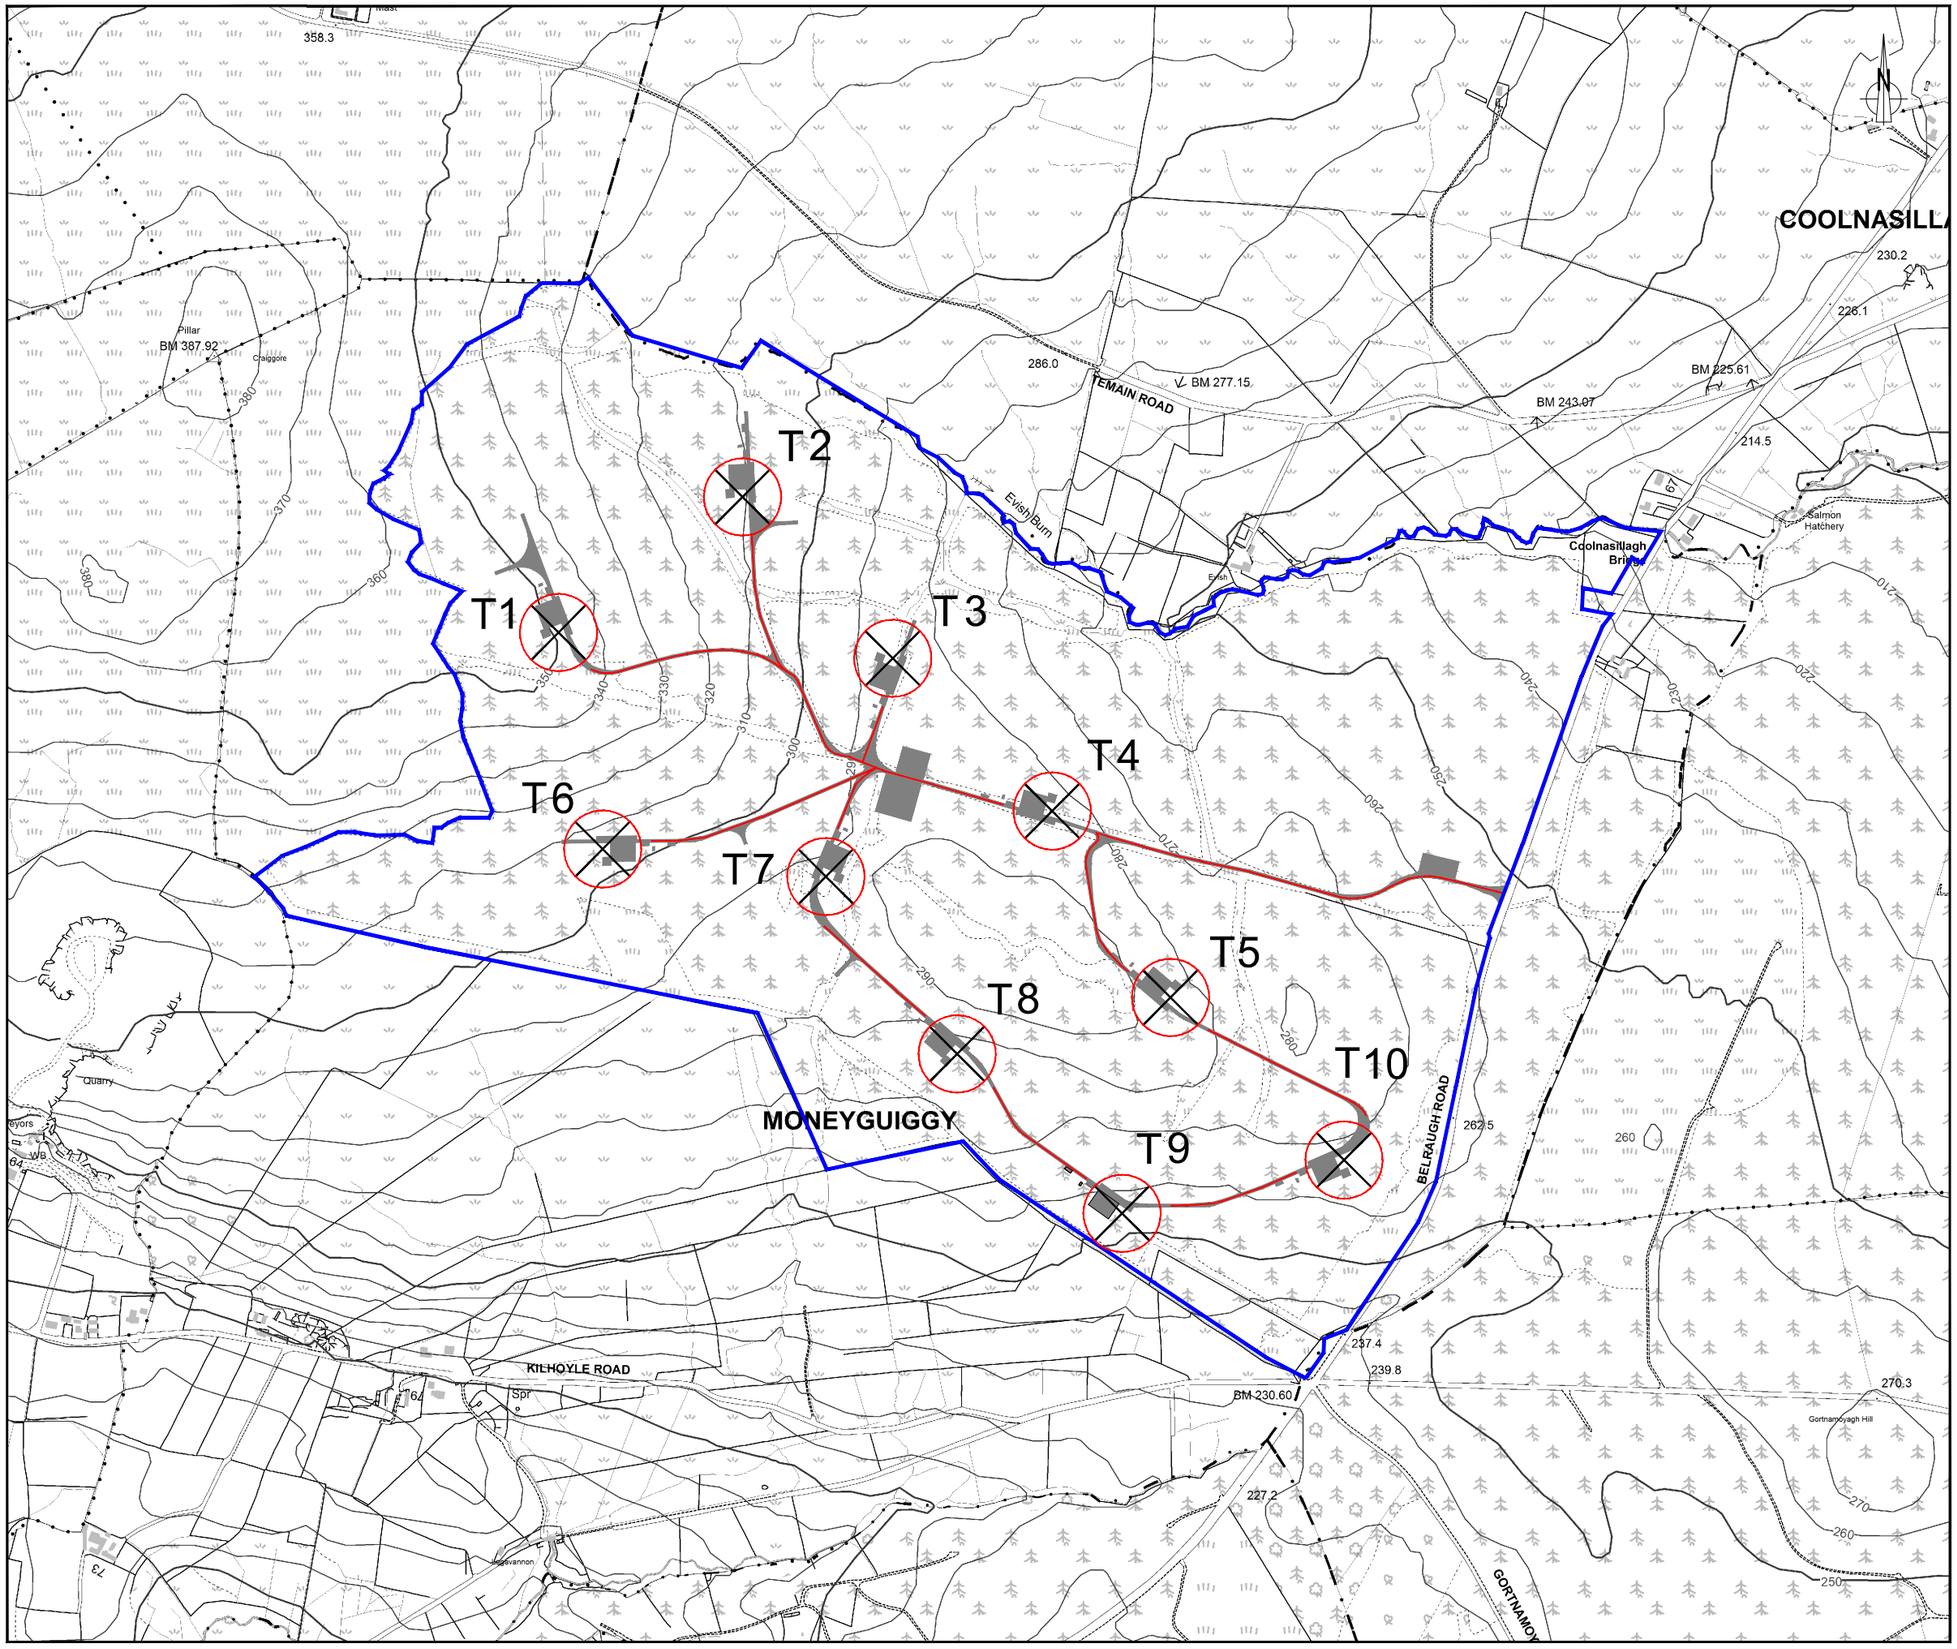

CRAIGGORE WIND FARM (TIP HEIGHT AMENDMENT)

FIGURE 3

SITE LAYOUT PLAN

THE LAND & PROPERTY SERVICES INTELLECTUAL PROPERTY IS CROWN COPYRIGHT AND IS REPRODUCED WITH THE PERMISSION OF LAND & PROPERTY SERVICES UNDER DELEGATED AUTHORITY FROM THE CONTROLLER OF HER MAJESTY'S STATIONERY OFFICE, © CROWN COPYRIGHT AND DATABASE RIGHT 2017 LICENCE NO. 242.

KEY:

- PLANNING APPLICATION BOUNDARY (INSIDE OF LINE DENOTES BOUNDARY)
- LAND UNDER APPLICANTS CONTROL (TAKEN FROM RES DRAWING 02526D2502-05)
- WIND TURBINE LOCATION
- CONSENTED WIND FARM INFRASTRUCTURE AS PER PLANNING REF: B/2012/0268/F

LAYOUT DWG 02526D0001-07	T-LAYOUT NO. pNIRcgr016

DRAWING NUMBER

03731D2201-03

SCALE - 1:10,000 @ A3

PLANNNING APPLICATION
2017

THIS DRAWING IS THE PROPERTY OF RENEWABLE ENERGY SYSTEMS LTD. AND NO REPRODUCTION MAY BE MADE IN WHOLE OR IN PART WITHOUT PERMISSION